12-23-1996 11:20AM FROM JOHN E. MAXWELL P.S. 5098821222 P. 1

1-3094-200-0007-001
50.04

Sunnyside Valley Irrigation District

P.O. BOX 239 SUNNYSIDE, WA 98944 837-6980

Application and Consent to Erect and Maintain Structures, Telephone Lines or Electric Lines

The undersigned hereby applies for consent to erect and maintain structures which cross or encroach upon District right of ways, work or facilities. If the consent is issued, the Applicant agrees to strictly comply with the conditions, provisions and specifications herein, commence construction within 30 days of issuance and will diligently prosecute and complete the work within _____ days.

TYPE OF CROSSING: (1) Domestic Water System _____ (4) Telephone Line _____
(2) Roadway - Culvert _____ (5) Electric Line _____
(3) Roadway - Bridge _____ (6) Other Ingress / Egress O&M Road

THE CROSSING WILL BE: Underground _____ Above ground _____

LEGAL DESCRIPTION: Lot _____ Block _____ Subd. _____
_____ ¼ NW ¼ S 30 T 9N R 24E

		Station	Detail No.
District Right of Way Being Crossed:	Canal Main	49.75 to 50.04	(From King Tull Rd)
	Pipe Lateral _____	_____	_____

Width of permit crossing: _____

SKETCH: (Attach drawing and specifications in sufficient detail to permit review.)

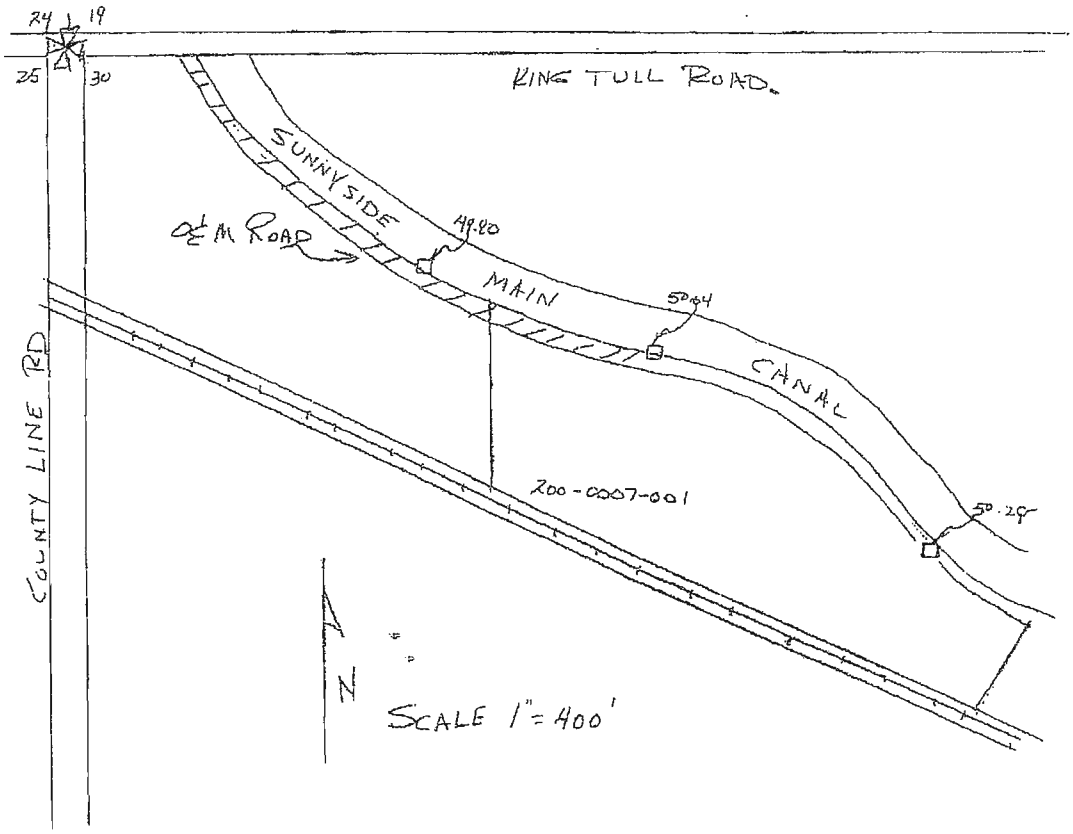

Name of Applicant: David Asbell Address: 101 E 27th Kennewick, WA 99337

Telephone: 509-582-9893 Signed X: David Asbell

Date: _____ Title: _____

CONSENT

Subject to all the standard terms and conditions herein, including the reverse side hereof and the special terms and conditions either attached hereto or on file in the office of the Sunnyside Valley Irrigation District, consent is hereby given to the above Applicant (hereinafter referred to as Grantee) to: _____

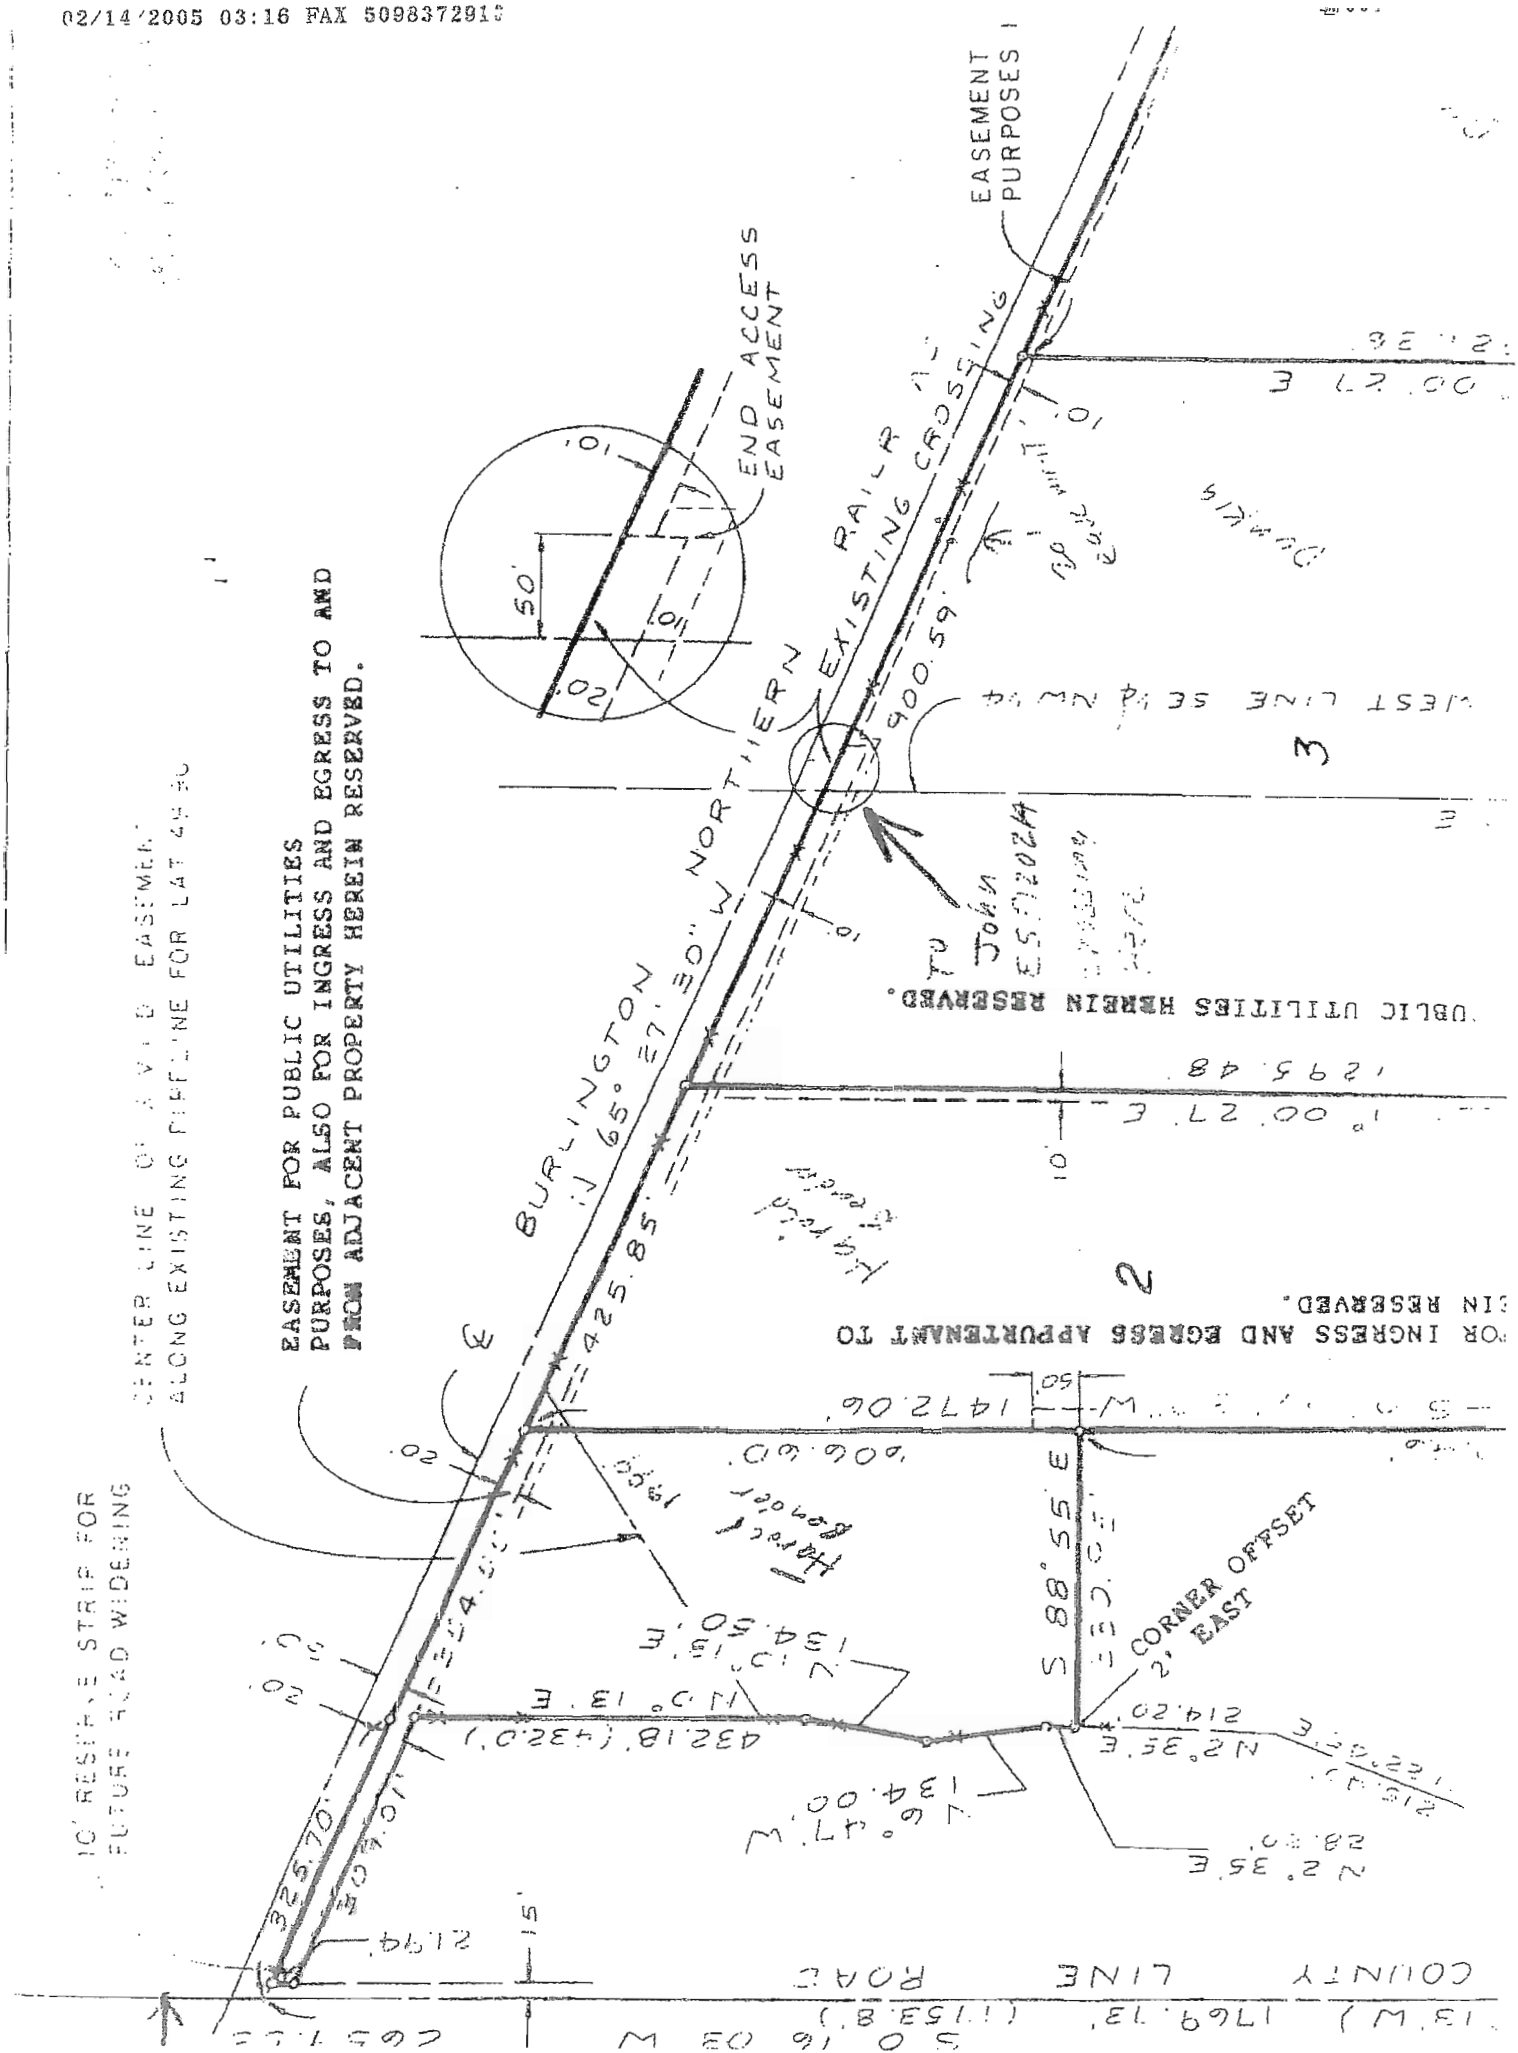
EASEMENT FOR PUBLIC UTILITIES PURPOSES, ALSO FOR INGRESS AND EGRESS TO AND FROM ADJACENT PROPERTY HEREIN RESERVED.
CENTER LINE OF A 15' EASEMENT ALONG EXISTING PIPELINE FOR LAT 44 50
BURLINGTON NORTHERN EXISTING RAILROAD CROSSING
END ACCESS EASEMENT
EASEMENT PURPOSES
PUBLIC UTILITIES HEREIN RESERVED.
FOR INGRESS AND EGRESS APPURTENANT TO
IN RESERVED.
10' RESERVE STRIP FOR FUTURE ROAD WIDENING
COUNTY LINE ROAD
WEST LINE SE 1/4 NW 1/4
CORNER OFFSET 2' EAST
S 88° 55' E
N 2° 35' E
N 0° 13' E
S 0° 13' W
N 89° 47' W
425.85'
325.70'
432.18' (432.0')
1295.48'
1472.06'
900.59'
214.20'
134.50'
134.00'
28.80'
21.94'
50'
15'
10'
20'
30'
40'
60'
80'
100'
101'
102'
3
2